Bridge across local creek near Palia Ground-2 (Bharimata)

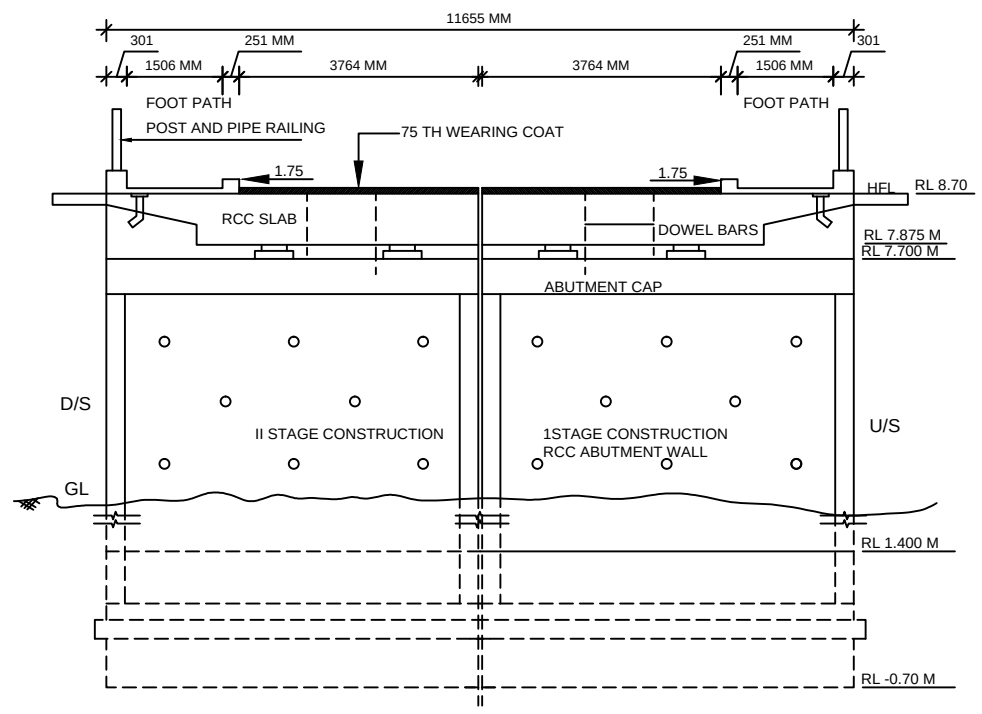

CROSS SECTION

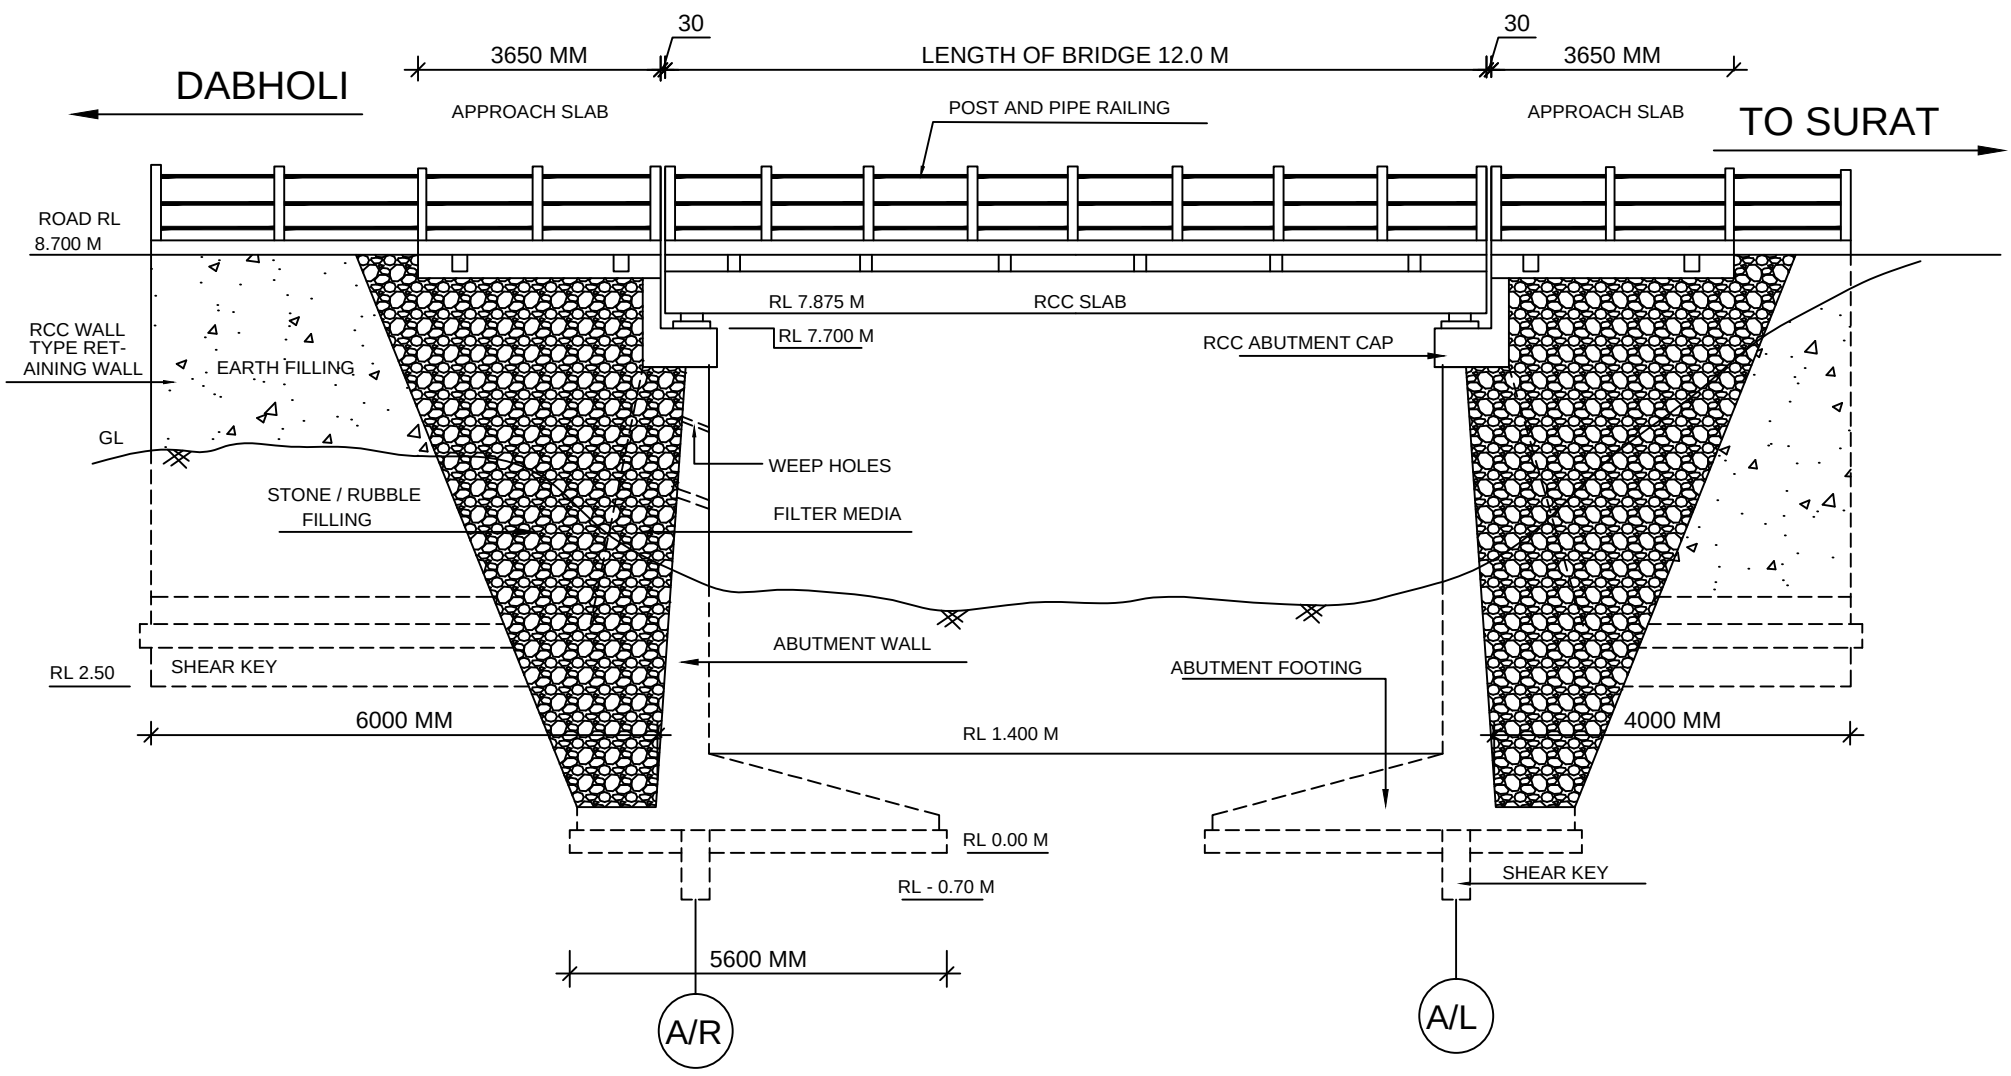

SECTIONAL ELEVATION